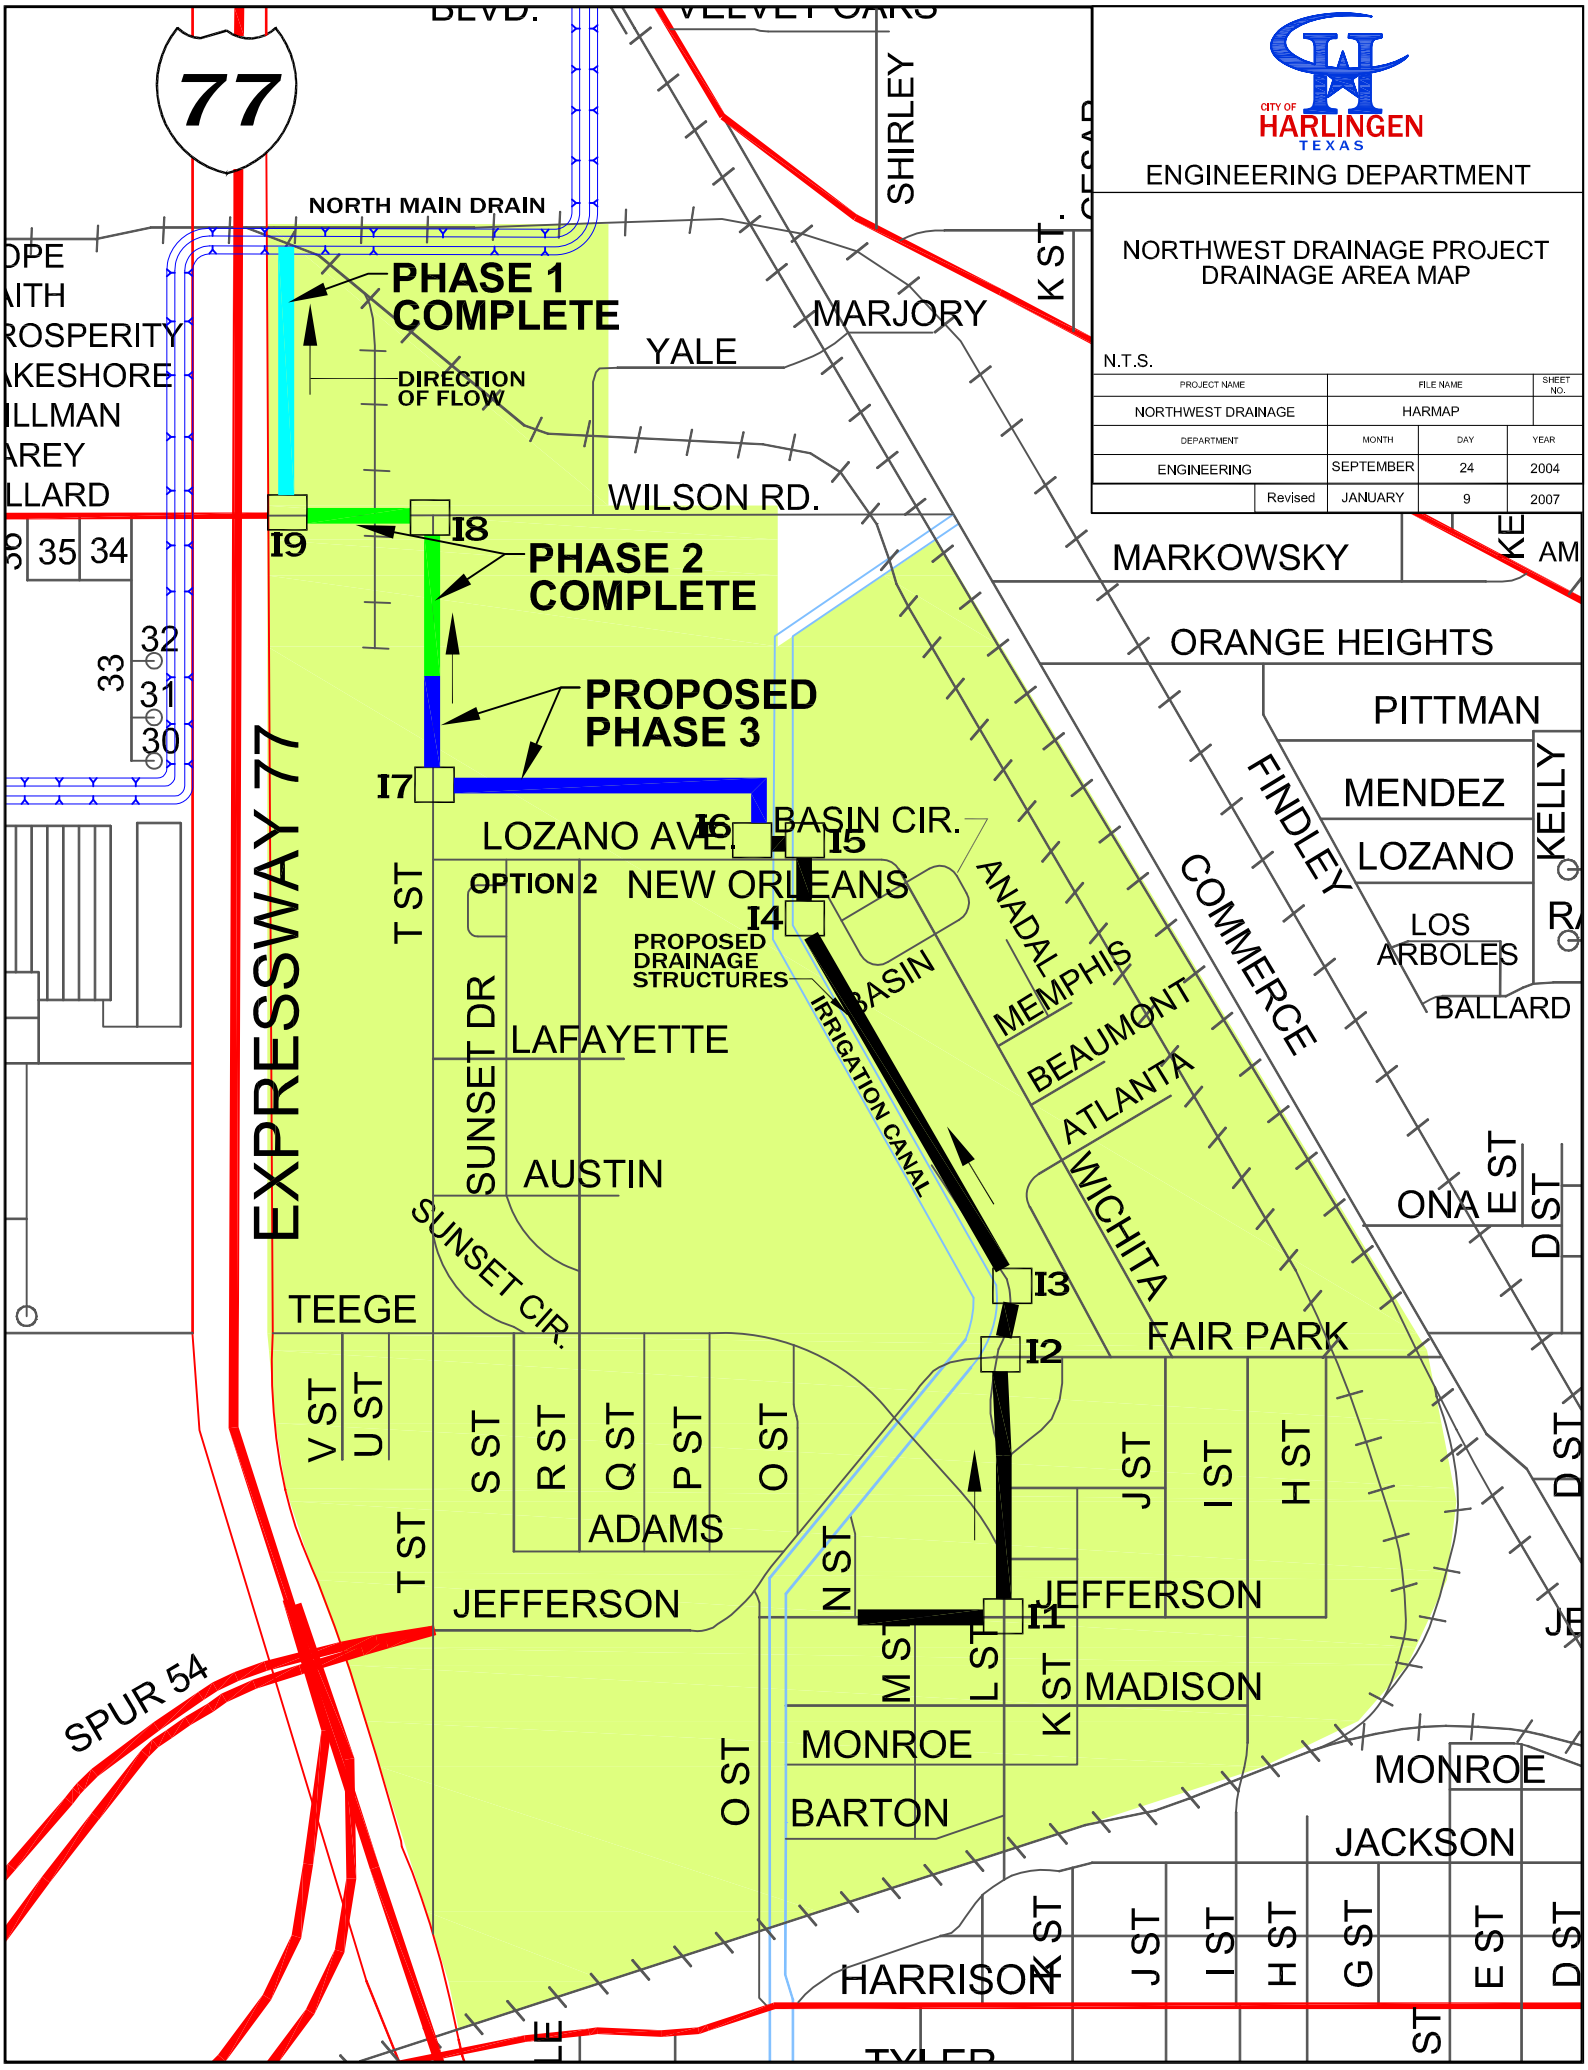

CITY OF HARLINGEN TEXAS

ENGINEERING DEPARTMENT

NORTHWEST DRAINAGE PROJECT
DRAINAGE AREA MAP

N.T.S.

PROJECT NAME	FILE NAME		SHEET NO.
NORTHWEST DRAINAGE	HARMAP		
DEPARTMENT	MONTH	DAY	YEAR
ENGINEERING	SEPTEMBER	24	2004
Revised	JANUARY	9	2007