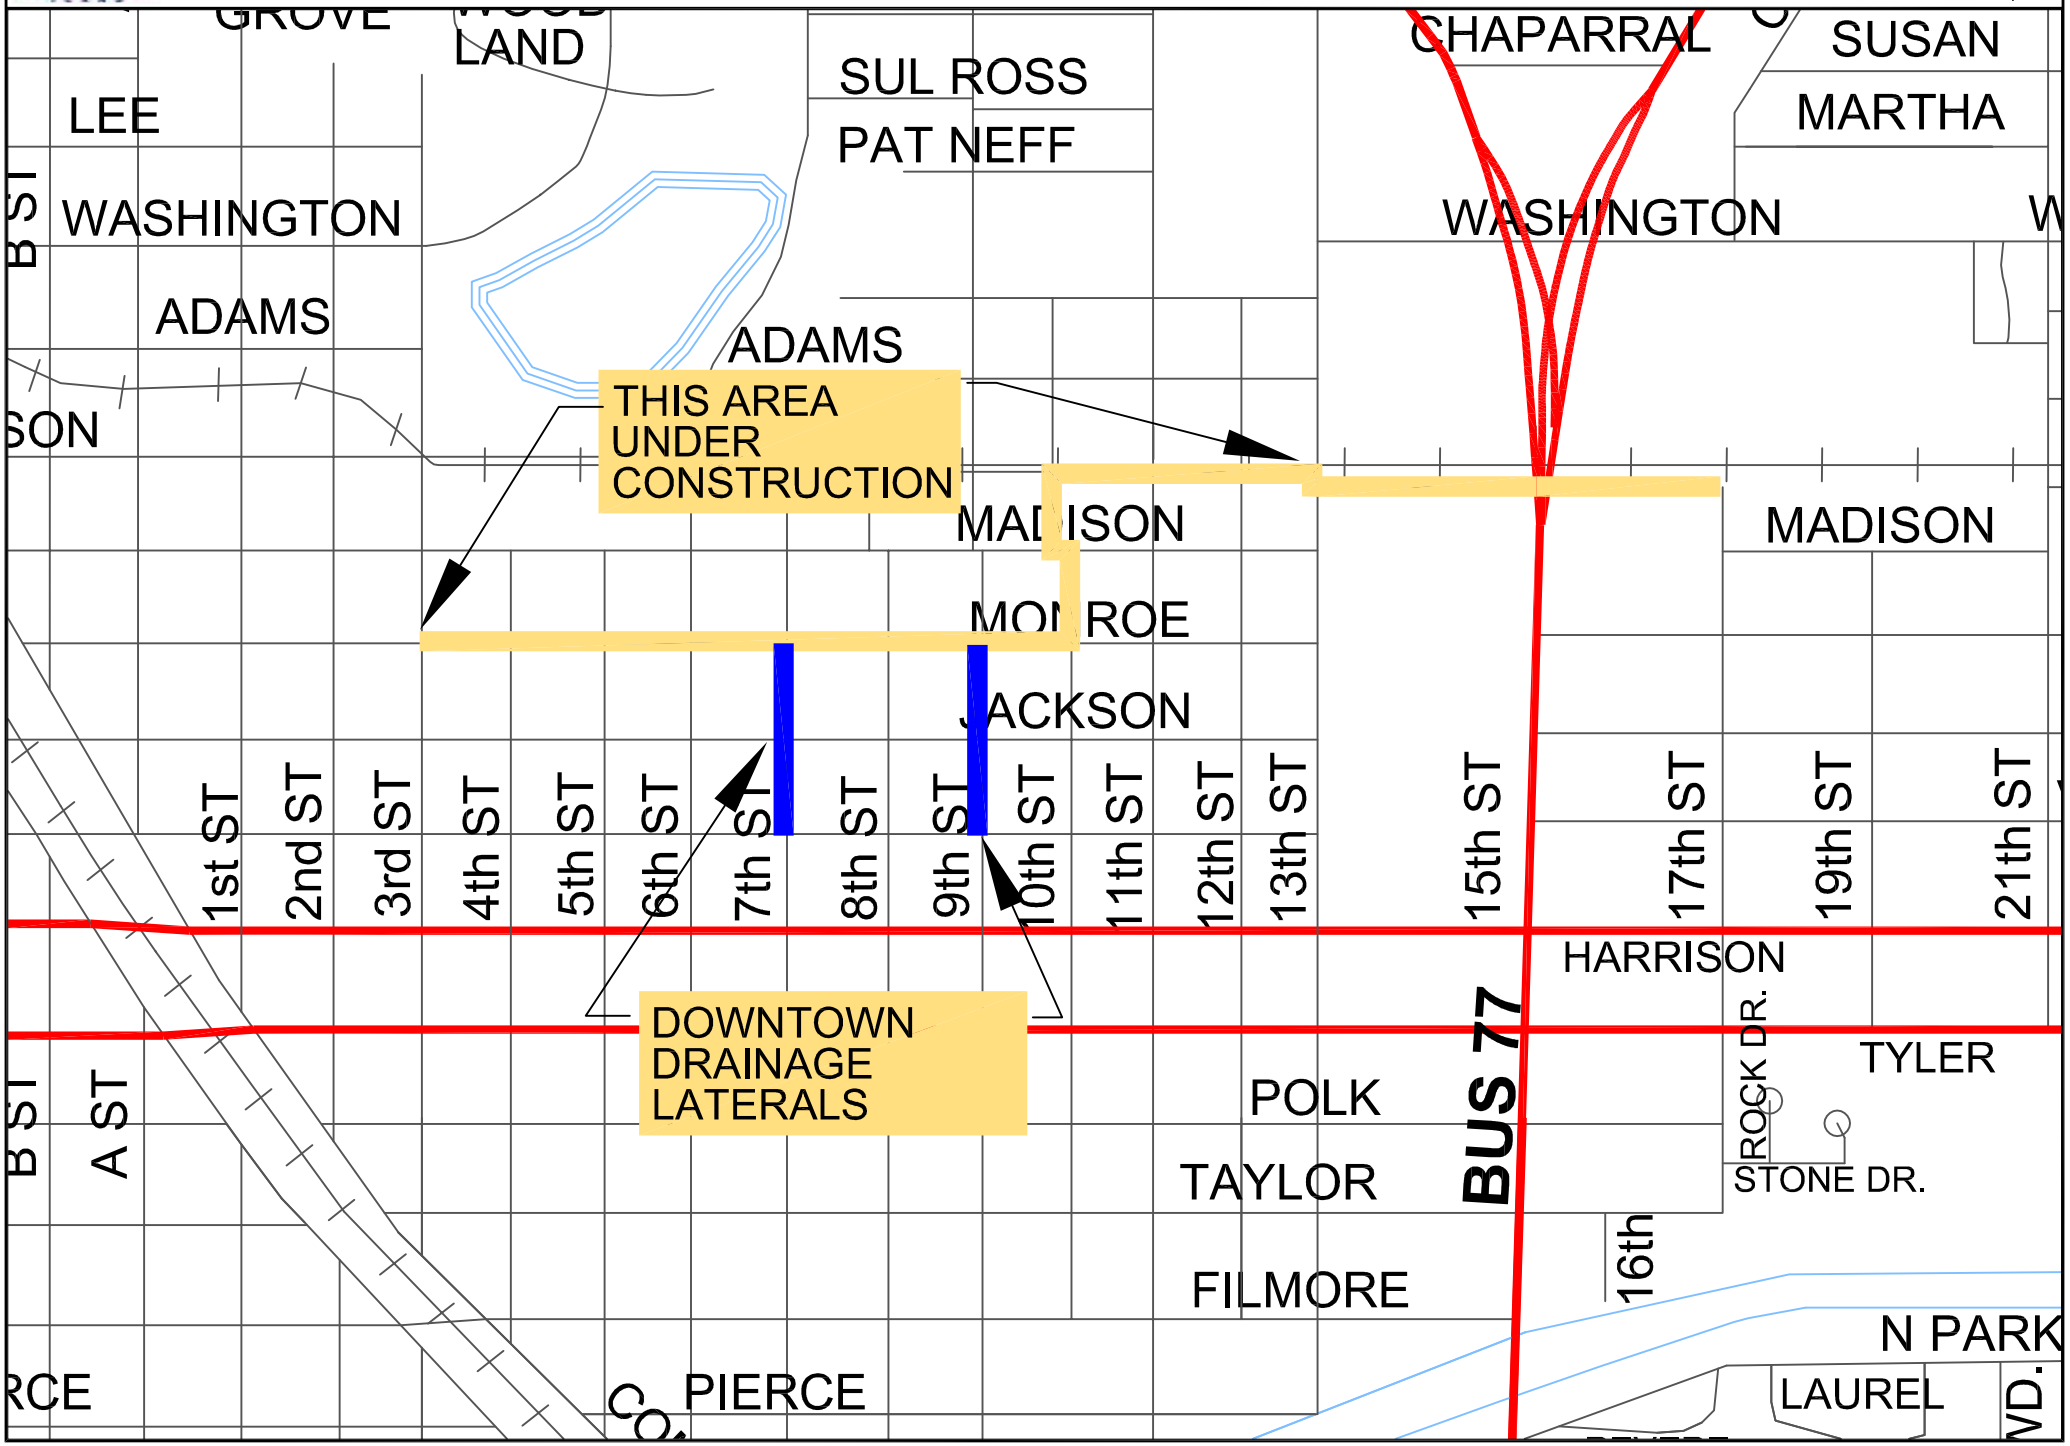DOWNTOWN DRAINAGE LATERALS