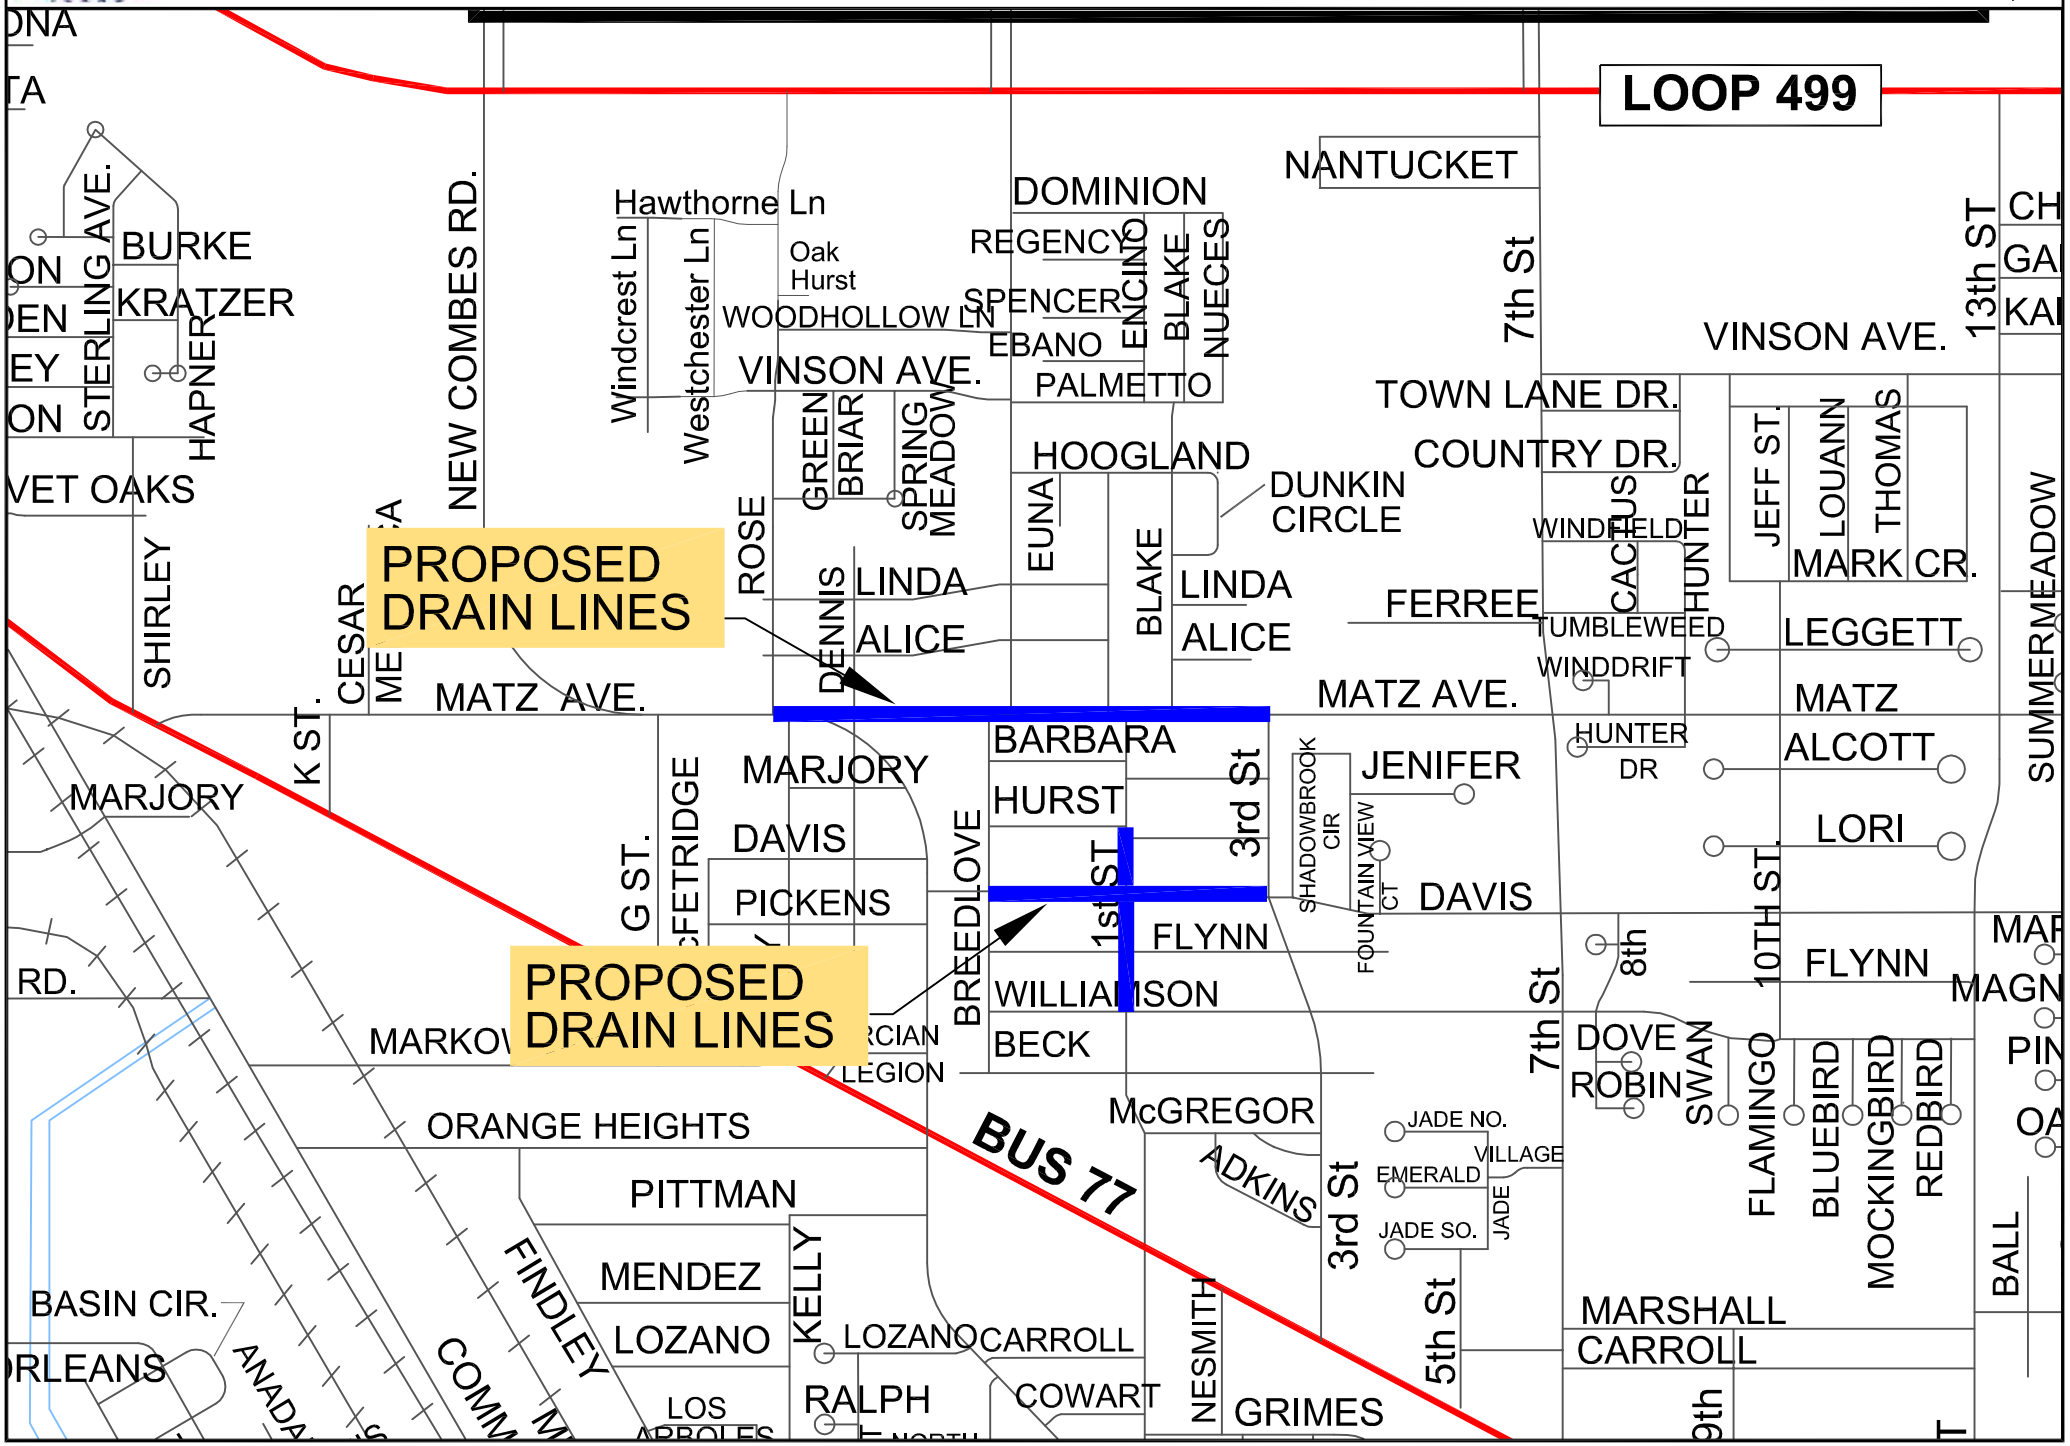MATZ - NEW COMBES DRAINAGE PROJECT